


FORT DE LA PRESENTATION CULTURAL CENTER





SITE PLAN


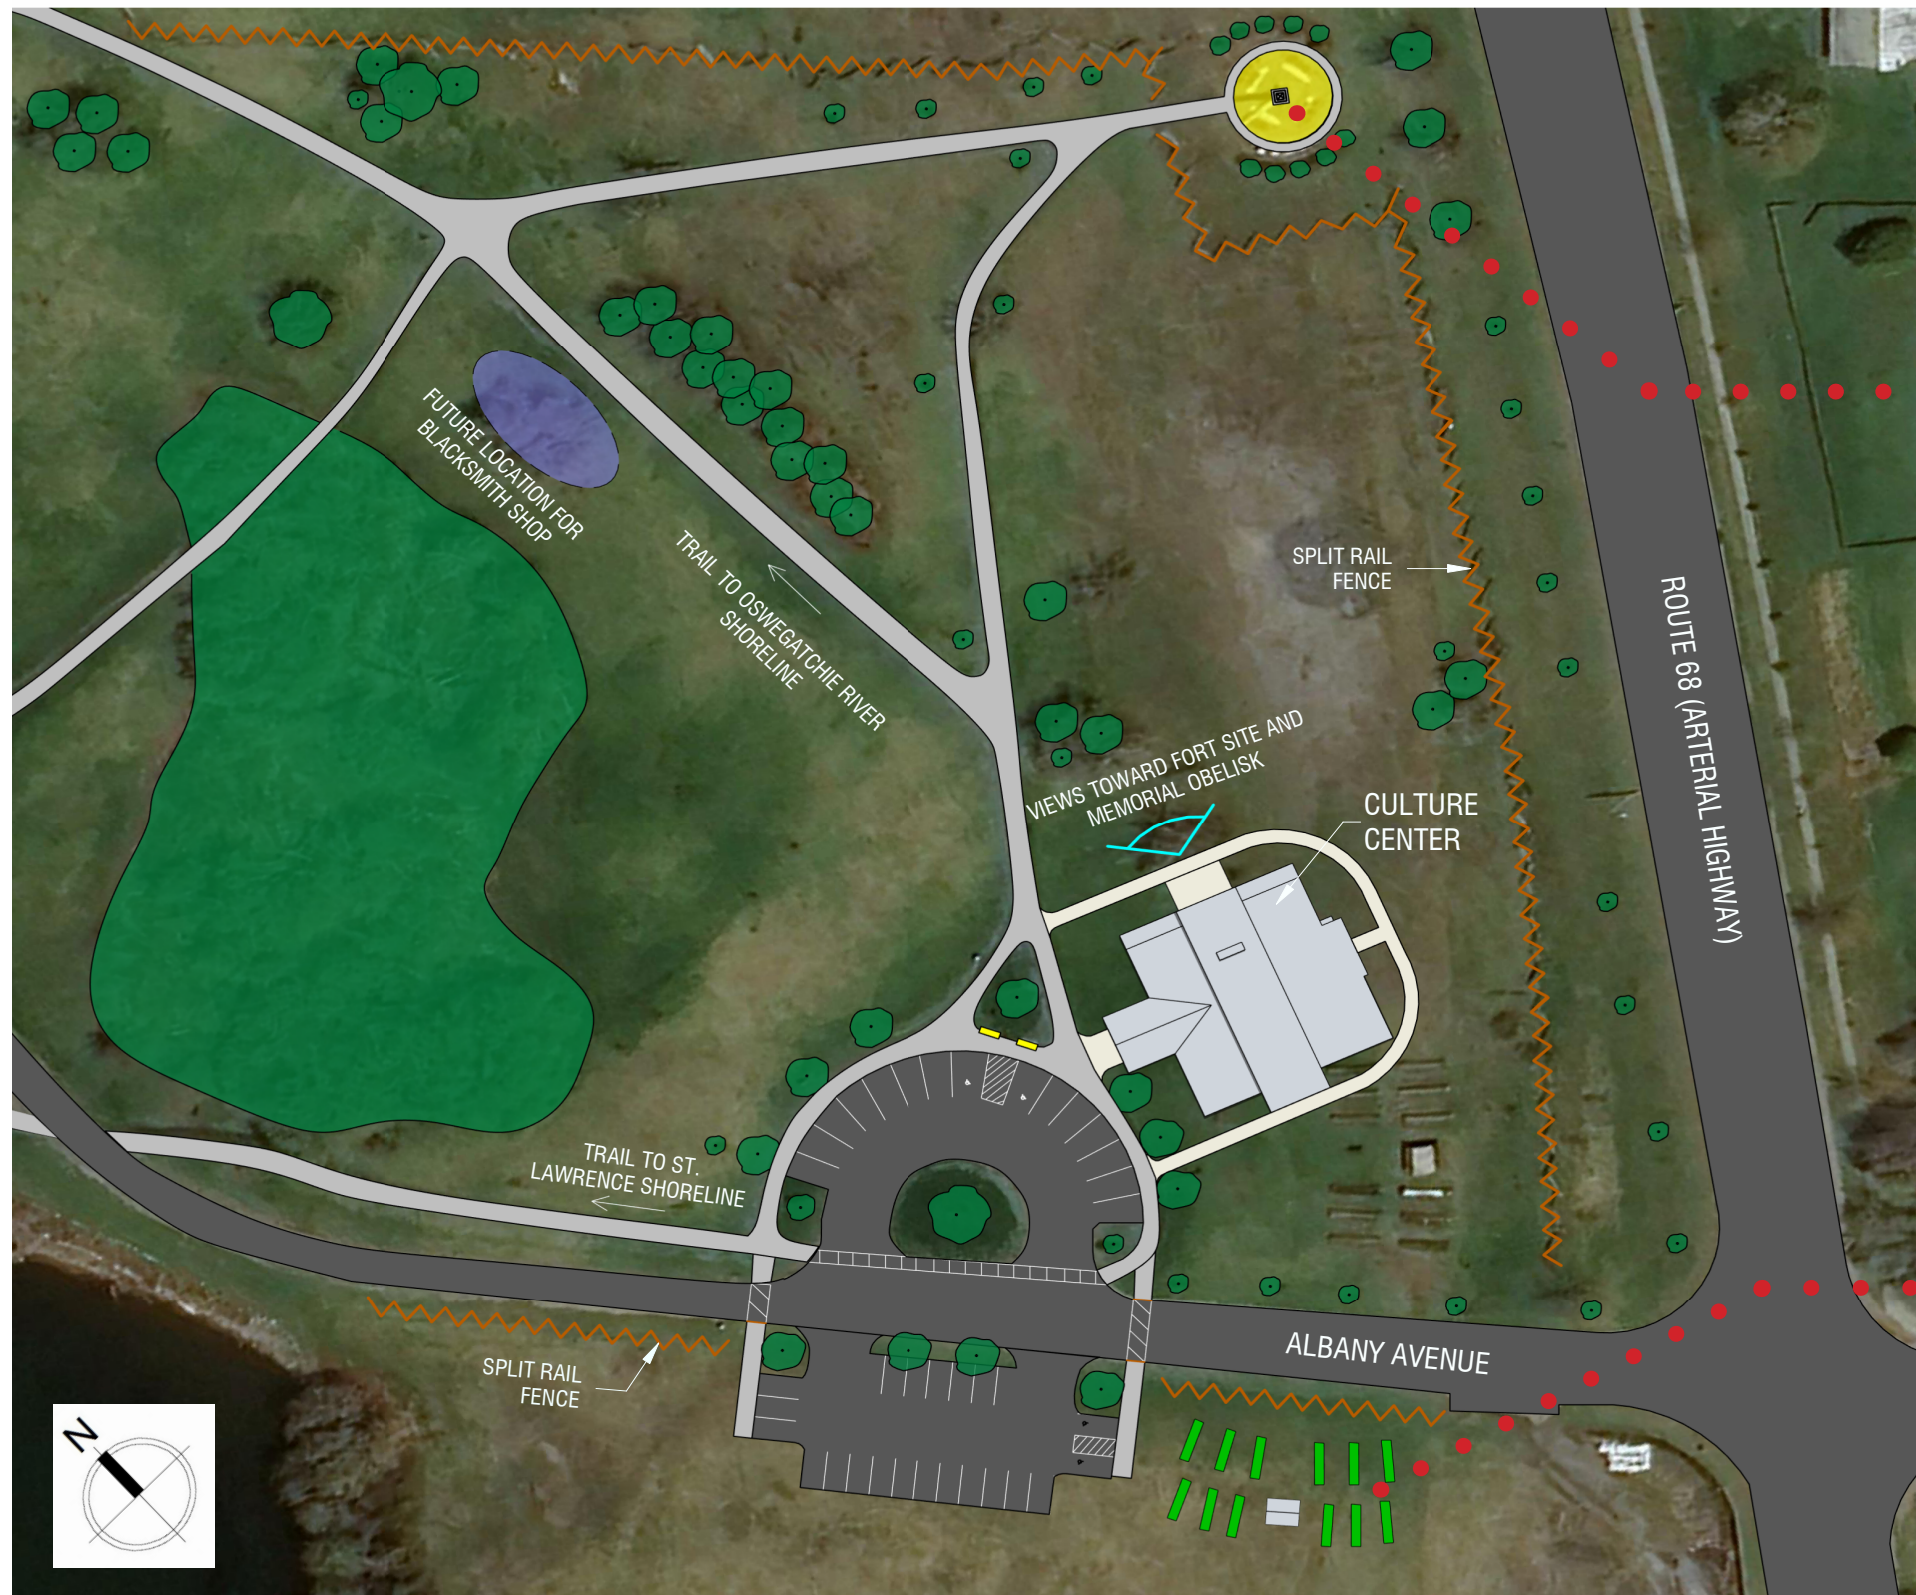


FORT LA PRÉSENTATION OBELISK



OGDENSBURG COMMUNITY GARDEN

FLOOR PLAN

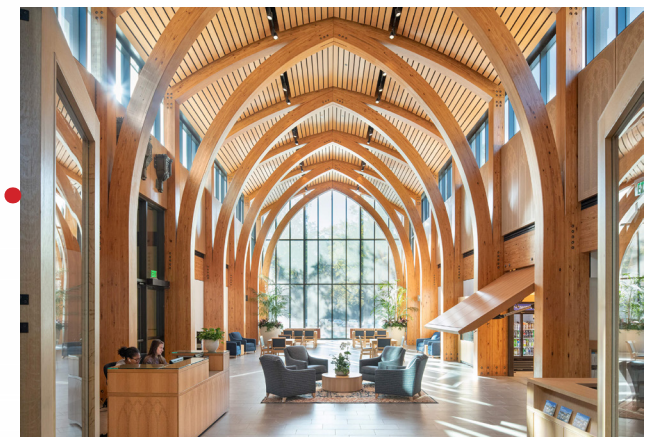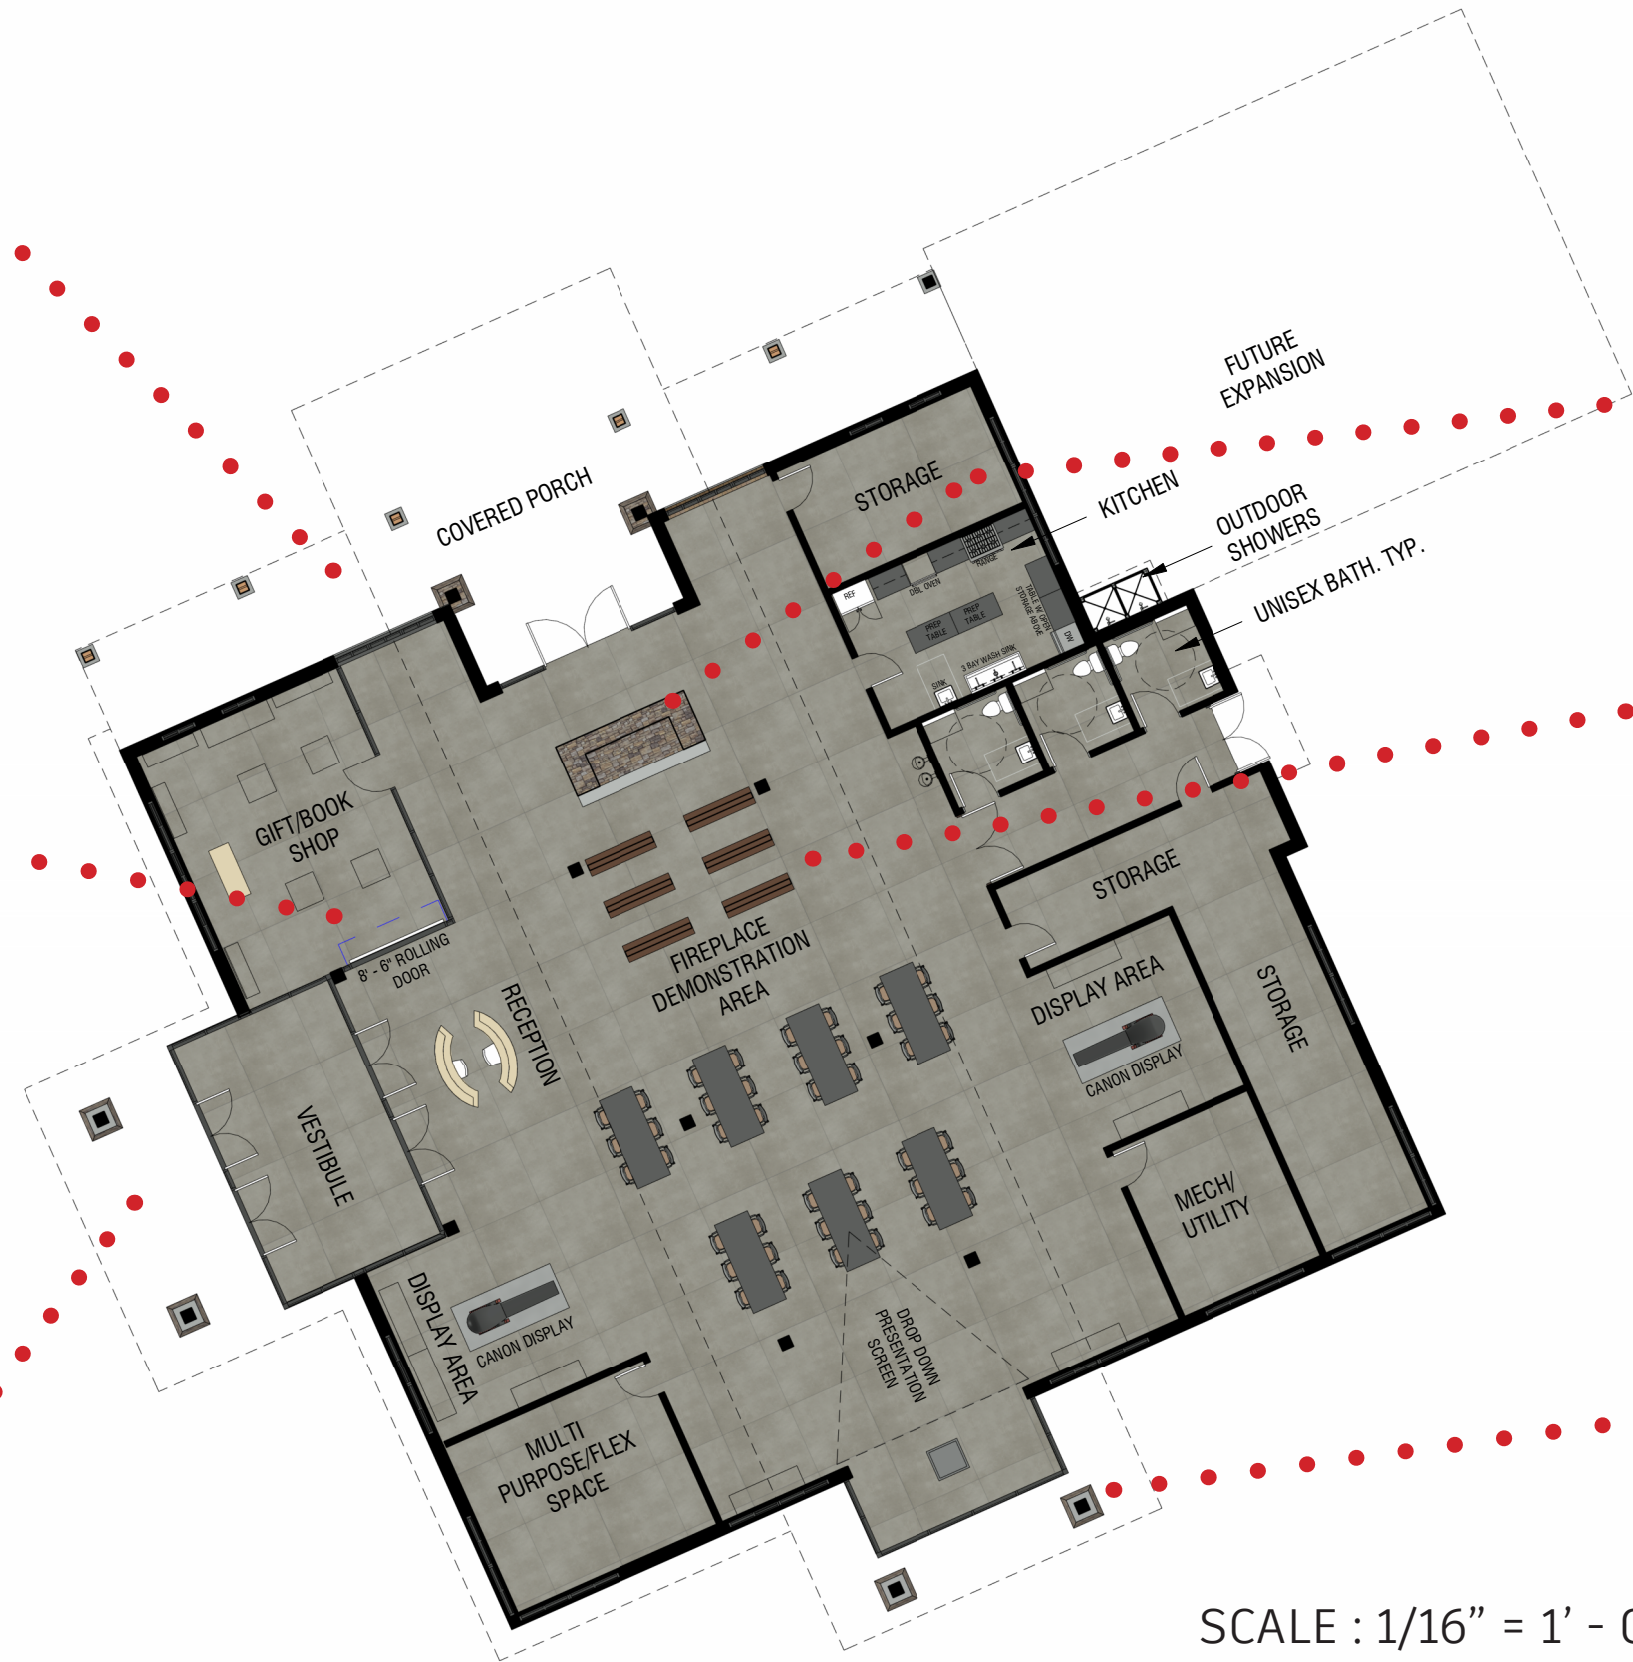

SCALE : 1/16" = 1' - 0"

ELEVATIONS



WEST ELEVATION



NORTH ELEVATION



EAST ELEVATION



SOUTH ELEVATION

SECTIONS




WEST SECTION



NORTH SECTION



EAST SECTION

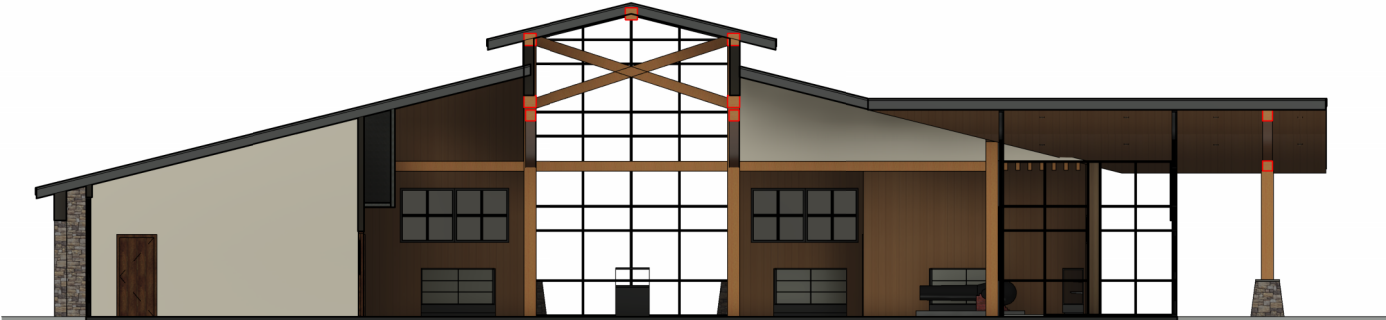

SOUTH SECTION

PRECEDENT & MATERIALS



BUILDMAX BARNDOMINIUM




BARNDOMINIUM-STYLE EVENT SPACE



YELLOWSTONE OLD FAITHFUL VISITOR EDUCATION CENTER



BARNDOMINIUM-STYLE HOUSE

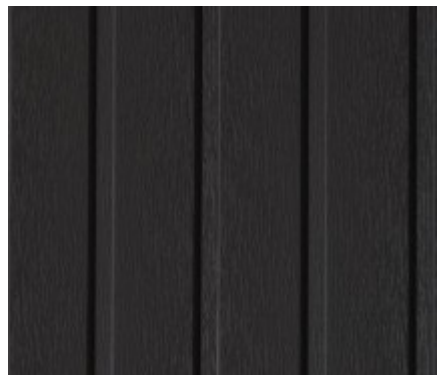


METAL SIDING



WOOD PANEL FINISH



GREY BOARD & BATTON SIDING

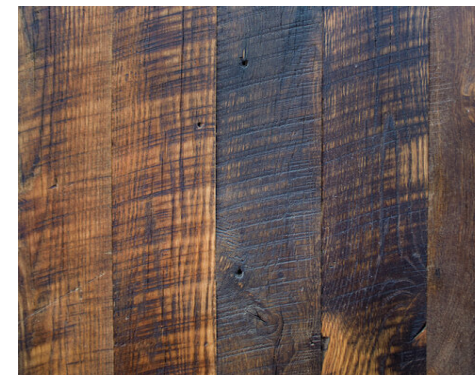

RUSTIC OAK FINISH



STONE PAVERS



STONE VENEER



FORT LA PRÉSENTATION OBELISK



FORT LA PRÉSENTATION OBELISK



FORT LA PRÉSENTATION OBELISK

MAIN ENTRY



CANON DISPLAY



MAIN HALL



PRESENTATION AREA



DEMO AREA



ENTRY AREA





